
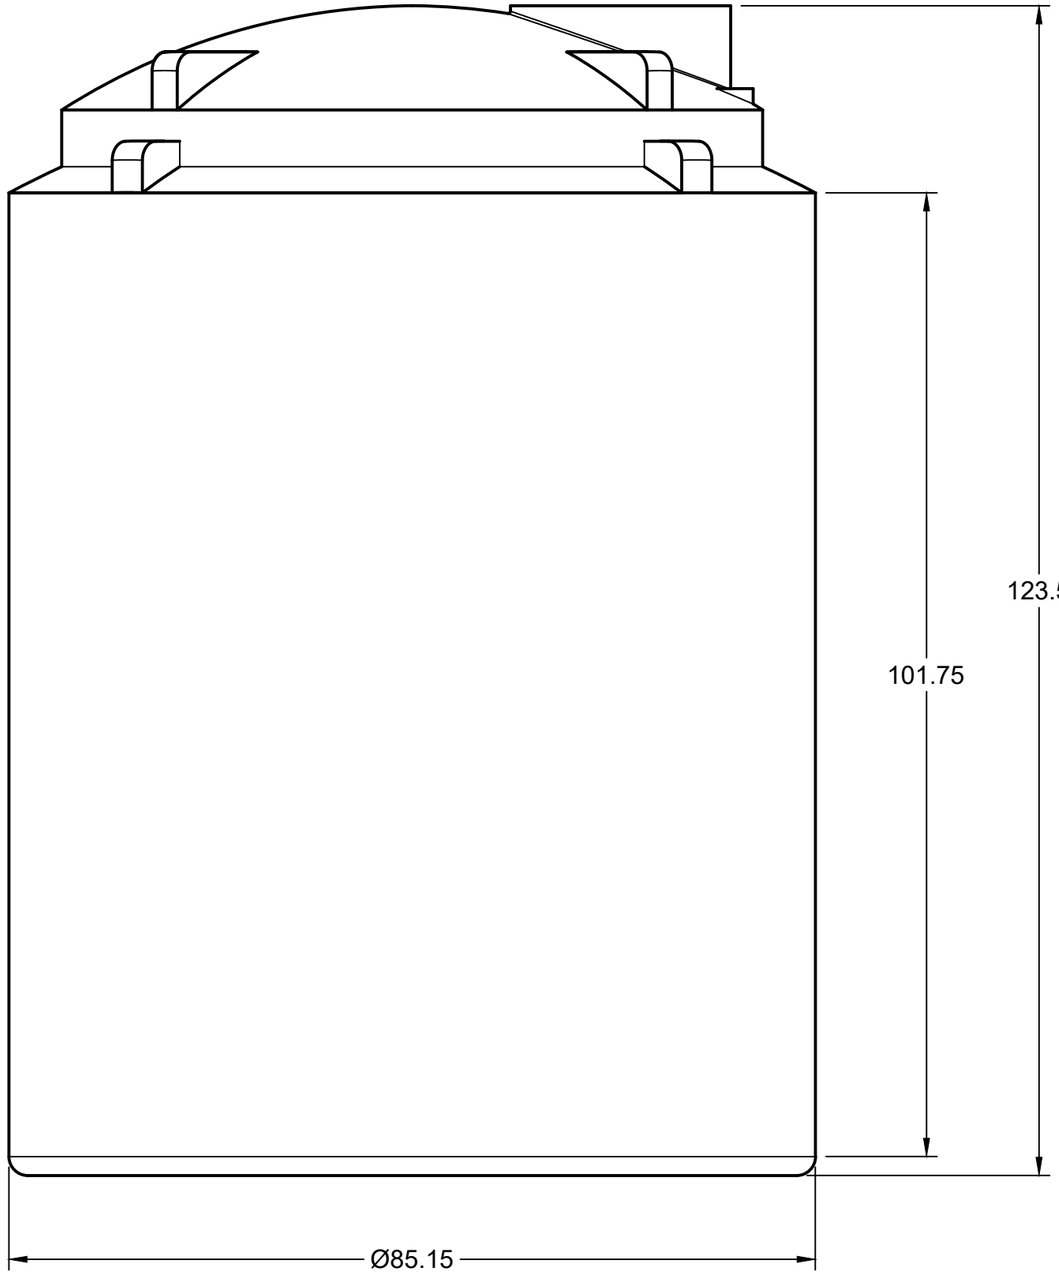


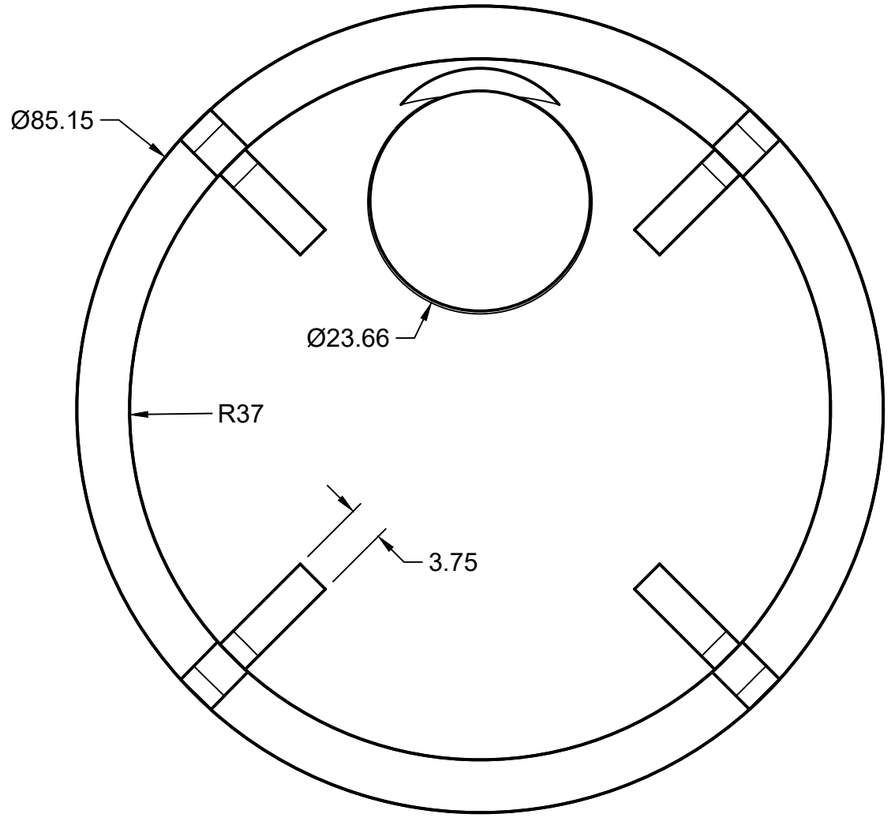

BAILIFF ENTERPRISES INC. SINCE '81

PROJECT
VTBDC02000-85

TITLE
305 E. ROGERS RD WILLIS TX 77378

APPROVED	SIZE	CODE	DWG NO	REV
CHECKED	B			
DRAWN Andrew Bailiff 4/15/2026	SCALE 1:16	WEIGHT	SHEET 1/1	